EXISTING PITTOSPORUMS

GARDEN

SMALL ROCK RETAINER TO CREATE A LEVEL AREA

MYPONGA SCREENING PATHWAY THROUGH LOWER GARDEN

PRODUCTIVE GARDEN WITH RAISED BEDS FENCED AND GATED AS PER FRONT

VEG. 1

VEG. 2

VEG. 3

VEG. 4

STEPS DOWN

SMALL ROCK RETAINER TO CREATE A LEVEL AREA

GARDEN

SCREENING PATHWAY THROUGH GARDEN

LARGE CAREY GULLY STONE RETAINER BED

× EXISTING FRAXINUS (ASH)

GARDEN

SCREENINGS FROM PROPERTY BOUNDARY TO ROAD

EXPOSED AGG. DRIVEWAY ACCESS TO MABEL ST. FROM GARAGE.

VERANDAH WITH NEW CONCRETE EXPOSED AG. PATHWAY UNDERNEATH

TURN AROUND

DWELLING

LARGE CAREY GULLY STONE RETAINER BED

GARDEN

EXPOSED AGGREGATE STEPS UP FROM DRIVEWAY

ACCESS TO GARAGE UNDER VERANDAH

EXPOSED AGGREGATE DRIVEWAY

DRAINAGE SUMP

LARGE CAREY GULLY STONE RETAINER BED

EXISTING QUERCIS (OAK)

STEPS TO KITCHEN ACCESS

GARDEN

DWELLING

ACCESS PATH THROUGH GARDEN TO LAWN

ROSE WARM WISHES

GARDEN

BASKET RANGE STONE RETAINING WALL

FEATURE BASKET RANGE RETAINING WALL

GARDEN

EXPOSED AGGREGATE PATHWAY

BUXUS HEDGE

STEP ACCESS

INSTANT TURF LAWN

BUXUS HEDGE

GARDEN

STEP

ACCESS PATHWAY TO DWELLING

INFORMAL GATE ACCESS

ERIGERON MASSED IN FRONT OF NEW FENCE

VIBURNUM TINUS HEDGE APPROX 1·2m BEHIND NEW FENCE

SMALL TABLE/CHAIRS OR URN/ORNAMENT IN GROTTO

GARDEN

GARDEN

NEW FENCE WITH SQUARED PICKETS & LARGER POSTS 150×150 EXPOSED APPROX 1·8m CENTRES. ALL PAINTED WHITE

EXPOSED AGGREGATE DRIVEWAY

FORMAL PEDESTRIAN ACCESS

VEHICLE ACCESS THROUGH AUTOMATED GATES

SAMPLE FENCE PANELS

FENCING: IN ADDITION TO THE NORMAL 'GOOD NEIGHBOUR FENCE COMING DOWN THE DRIVE, THE BELOW SECTION CAN HAVE GALV. WELD MESH TO GROW A CLIMBER UP FOR EXTRA PRIVACY & TO ALLOW THE RARE FROGS TO MOVE THROUGH

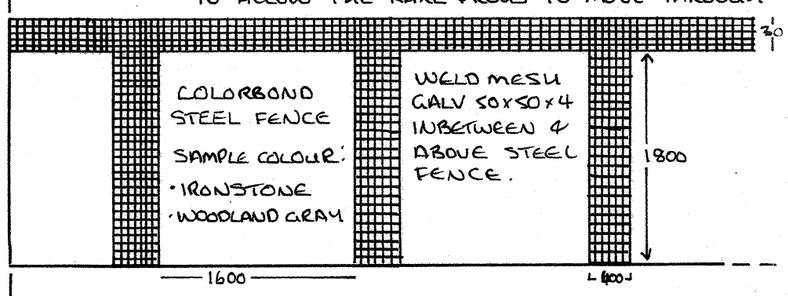

PLANTS DRAWN IN GARDEN AREAS ARE NON-SPECIFIC AT THIS STAGE. A PLANTING SCHEDULE WILL BE DONE AFTER THE HARD LANDSCAPING IS APPROVED.
THERE ARE MANY WEED TREES THAT NEED TO BE REMOVED. THERE ARE A NUMBER OF EXISTING TREES (THAT ARE STAYING) THAT REQUIRE TIDYING UP
ACCOMPANYING THIS PLAN ARE PHOTOGRAPHS OF OTHER PROJECTS WITH SIMILAR SPECIFIC MATERIALS. THESE ARE EXAMPLES OF 1. LARGE CAREY GULLY RETAINING STONE. 2. BASKET RANGE DRYSTONE WALLING 3. EXPOSED AGGREGATE CONCRETE IN THE SAMPLE COLOUR PEARL.

NORTH

SCALE 1:100

PROPOSED LANDSCAPE PLAN FOR:
RICK & ANTONIA
STIRLING SA

DRAWN BY & REMAINS THE INTELLECTUAL PROPERTY OF HILLS CLASSIC GARDENS
NOT TO BE COPIED